The copyright of this drawing is vested with Corstorphine & Wright O'Brien Ltd and must not be copied or reproduced without the consent of the company.

Figured dimensions only to be taken from this drawing. DO NOT SCALE. All contractors must visit the site and be responsible for checking all setting out dimensions and notifying the architect of any discrepancies prior to any manufacture or construction work.

NOTES:

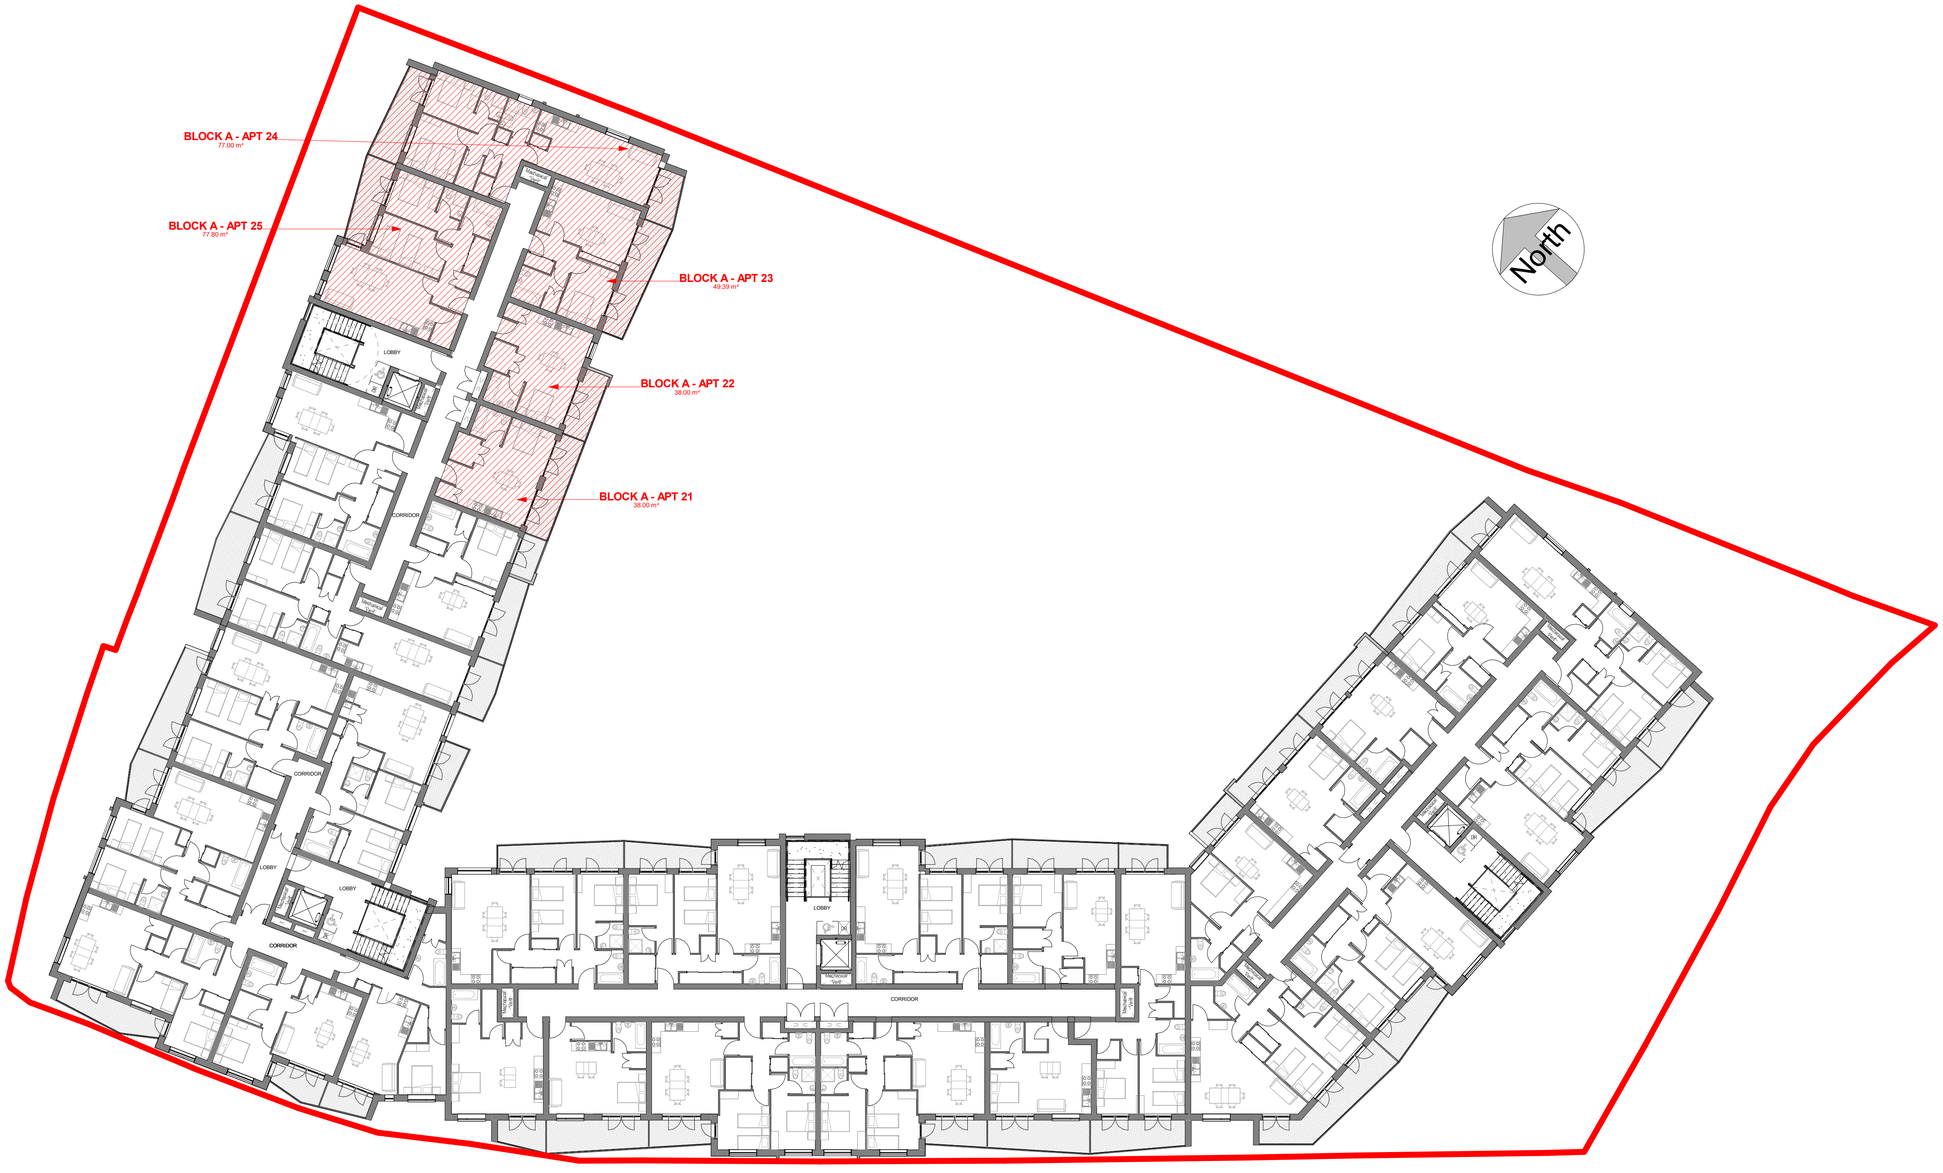

1 Third Floor Area Plan
1 : 200

ROOMS LEGEND:
- ***EH***= ENTRANCE HALL
- ***ES***= EN SUITE
- ***HP***= HOT PRESS
- ***LR***= LAUNDRY ROOM
- ***ST***= STORAGE

REV	DATE	SIGNED	NOTES

Project Stage
PLANNING

Client
PYRMONT PROPERTY DEVELOPMENTS LIMITED

Project
Cookstown Crescent Second Avenue

Drawing Title
Third Floor Plan - Part V

Drawn	Checked	Scale @ A1	Date
DS	CM	1 : 200	28/01/2019

Project No.	Drawing No.	Revision
15-099	1503	

Drawing BIM Name:
CMPZA-CWO-00-03-DR-A-000003-PART_V

CDE Area	Suitability Code	BIM Revision
SHARED	S2	P01

C+W O'BRIEN ARCHITECTS
1 Sarsfield Quay, Dublin 7, D07 R9FH
t: 01 518 0170 e: admin@cwoarchitects.ie
Dublin I London I Warwick I Manchester
www.cwoarchitects.ie

Please consider the environment before printing this sheet