The copyright of this drawing is vested with Corstorphine & Wright O'Brien Ltd and must not be copied or reproduced without the consent of the company.

Figured dimensions only to be taken from this drawing. DO NOT SCALE. All contractors must visit the site and be responsible for checking all setting out dimensions and notifying the architect of any discrepancies prior to any manufacture or construction work.

NOTES:

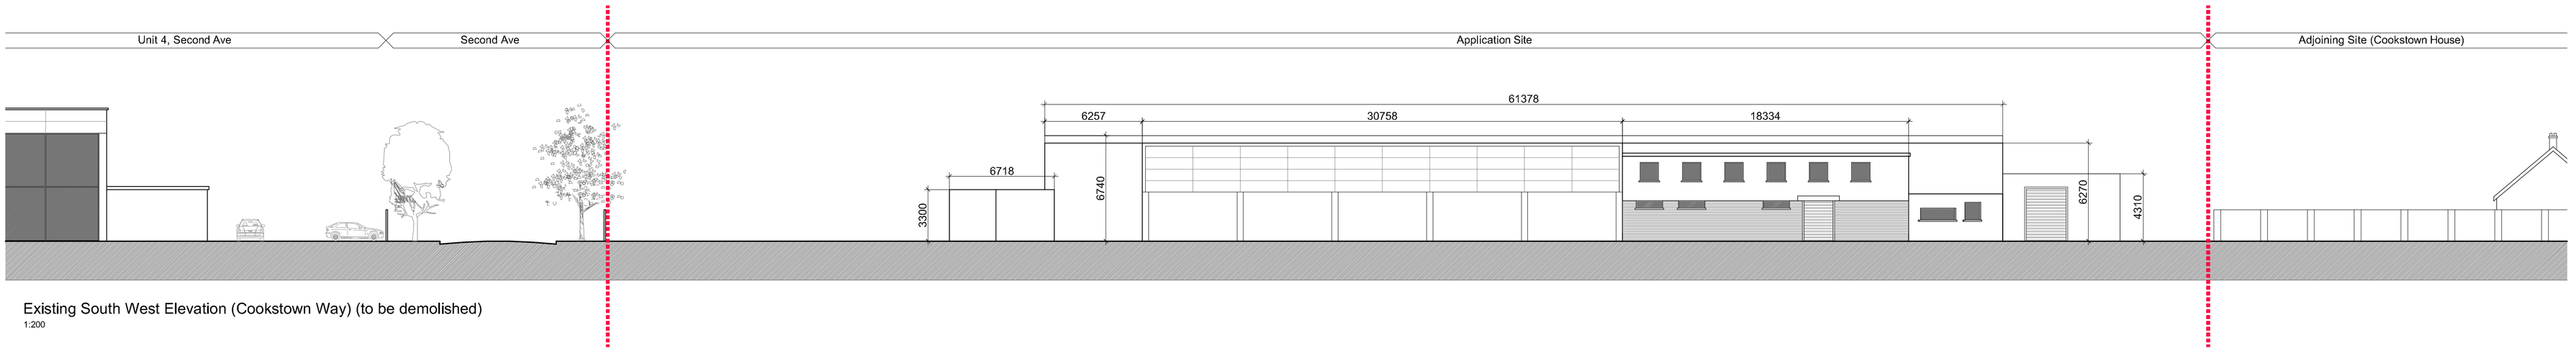

Existing South West Elevation (Cookstown Way) (to be demolished)
1:200

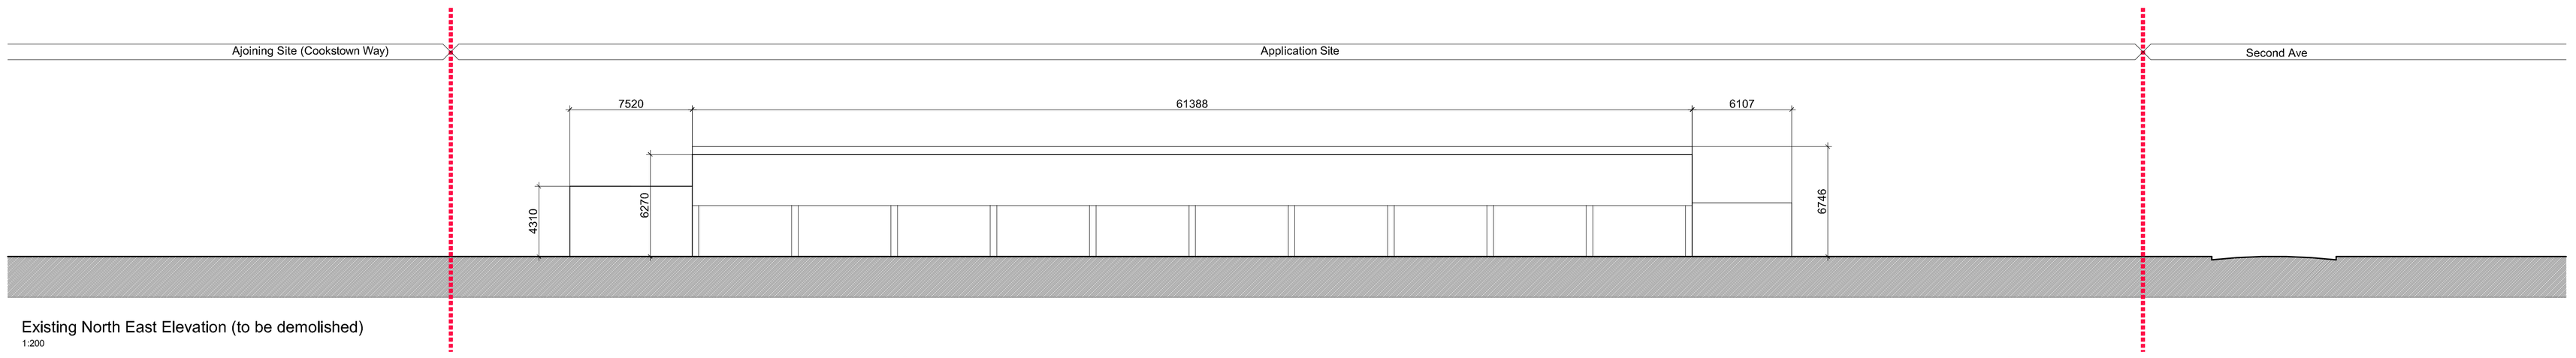

Existing North East Elevation (to be demolished)
1:200

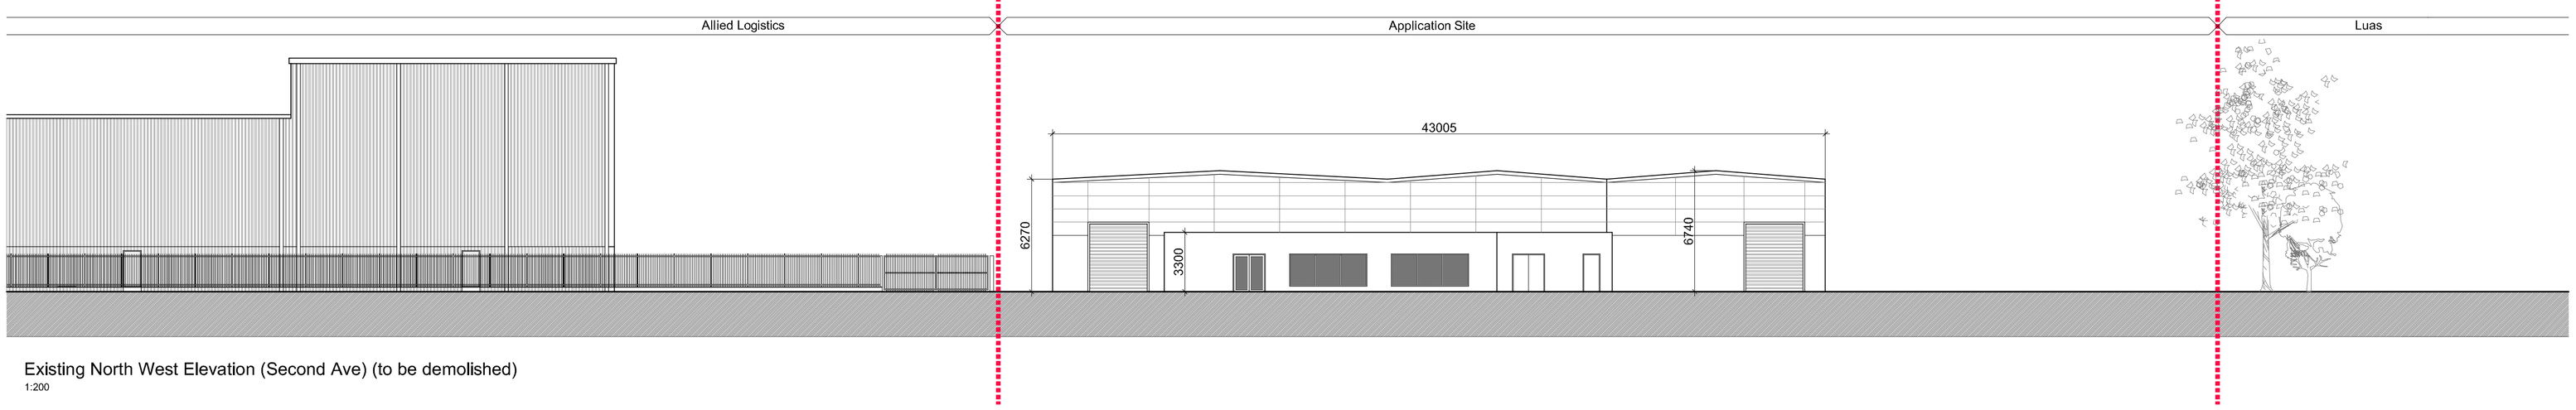

Existing North West Elevation (Second Ave) (to be demolished)
1:200

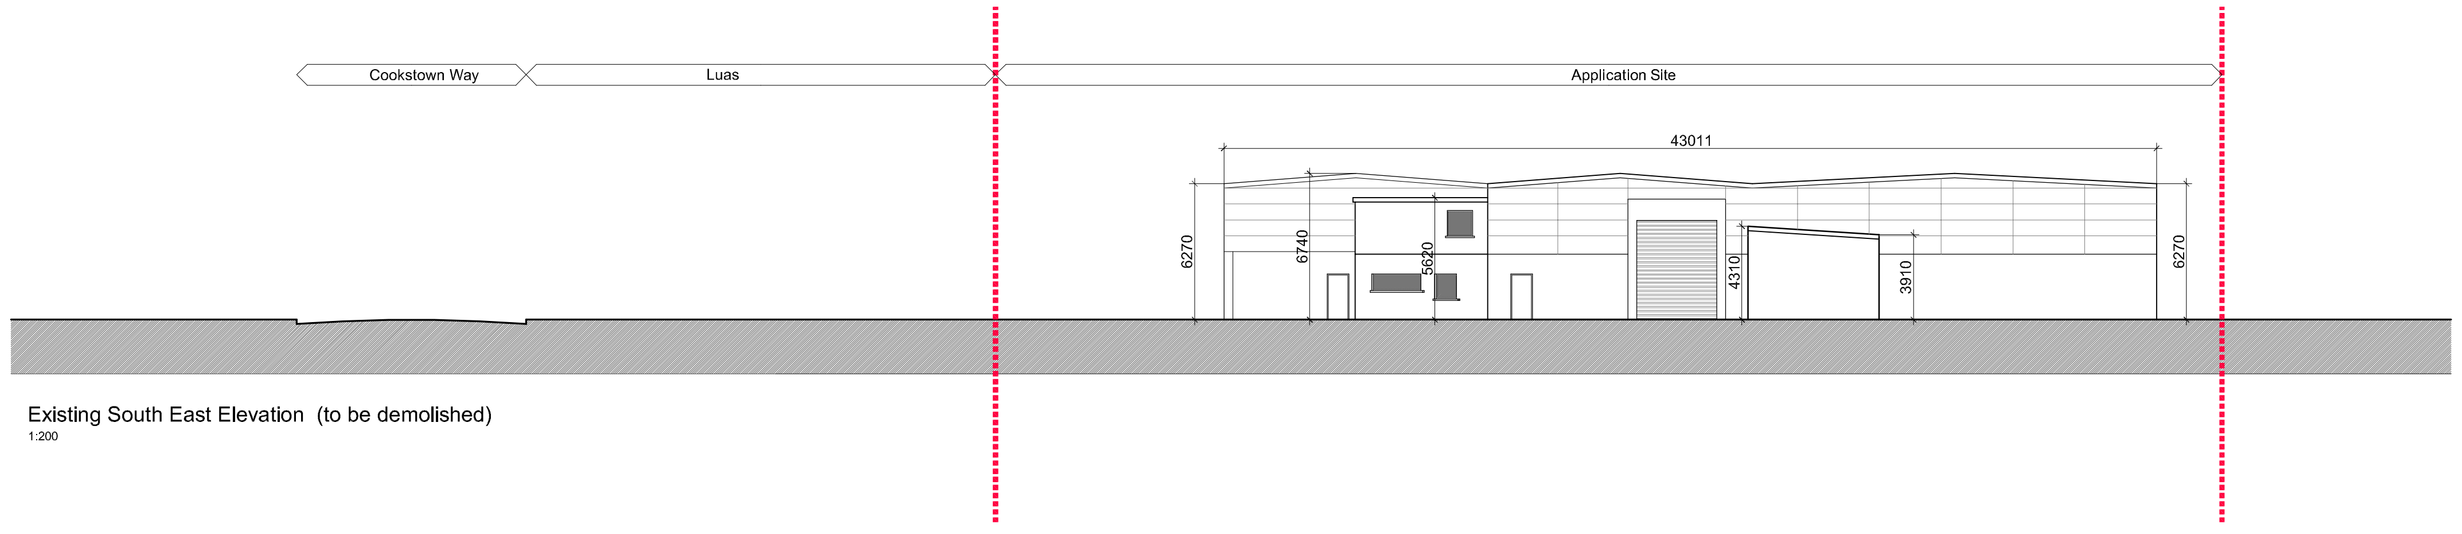

Existing South East Elevation (to be demolished)
1:200

REV	DATE	SIGNED	NOTES

Project Stage
PRE-PLANNING

Client
PYRMONT PROPERTY DEVELOPMENT LIMITED

Project
Cookstown Crescent Second Avenue

Drawing Title
Existing building to be demolished Elevations

Drawn	Checked	Scale @ A1	Date
DS	CM	1:200	28/01/2019

Project No.	Drawing No.	Revision
15-099	0003	A

Drawing BIM Name:

CDE Area	Suitability Code	BIM Revision

C+W O'BRIEN ARCHITECTS
1 Sarsfield Quay, Dublin 7, D07 R9FH
t: 01 518 0170 e: admin@cwoarchitects.ie
Dublin I London I Warwick I Manchester
www.cwoarchitects.ie

Please consider the environment before printing this sheet